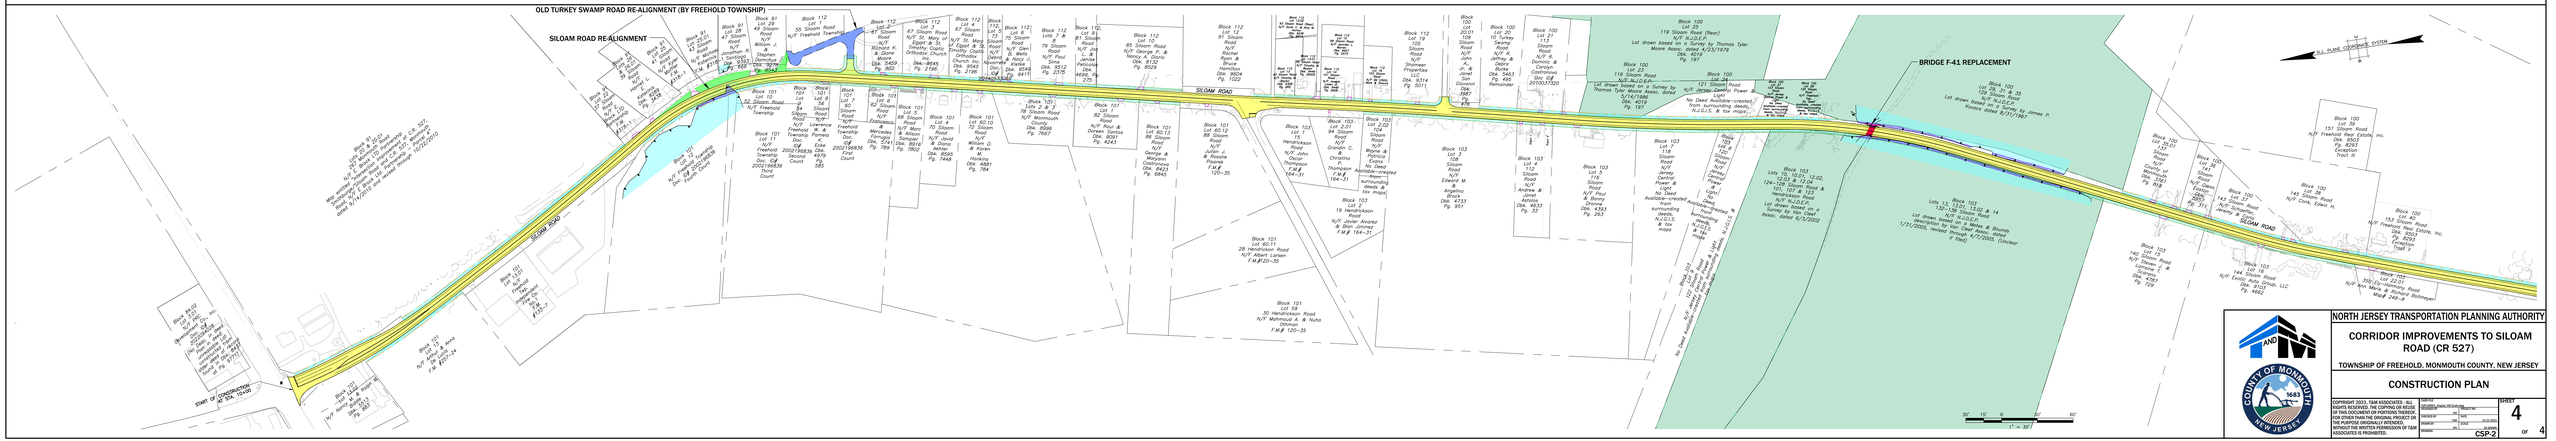

NORTH JERSEY TRANSPORTATION PLANNING AUTHORITY

CORRIDOR IMPROVEMENTS TO SILOAM ROAD (CR 527)

TOWNSHIP OF FREEHOLD, MONMOUTH COUNTY, NEW JERSEY

CONSTRUCTION PLAN

COPYRIGHT 2023. T&M ASSOCIATES - ALL RIGHTS RESERVED. THE COPYING OR REUSE OF THIS DOCUMENT OR PORTIONS THEREOF MAY NOT BE MADE FOR ANY PURPOSE OTHER THE PURPOSE ORIGINALLY INTENDED, WITHOUT THE WRITTEN PERMISSION OF T&M ASSOCIATES IS PROHIBITED.

DATE FILE	DRAWN BY	DATE	
DESIGNED	DRAWN BY	DATE	
DESIGNED	DRAWN BY	DATE	
DESIGNED	DRAWN BY	DATE	

SHEET 4 OF 4

CSP-2